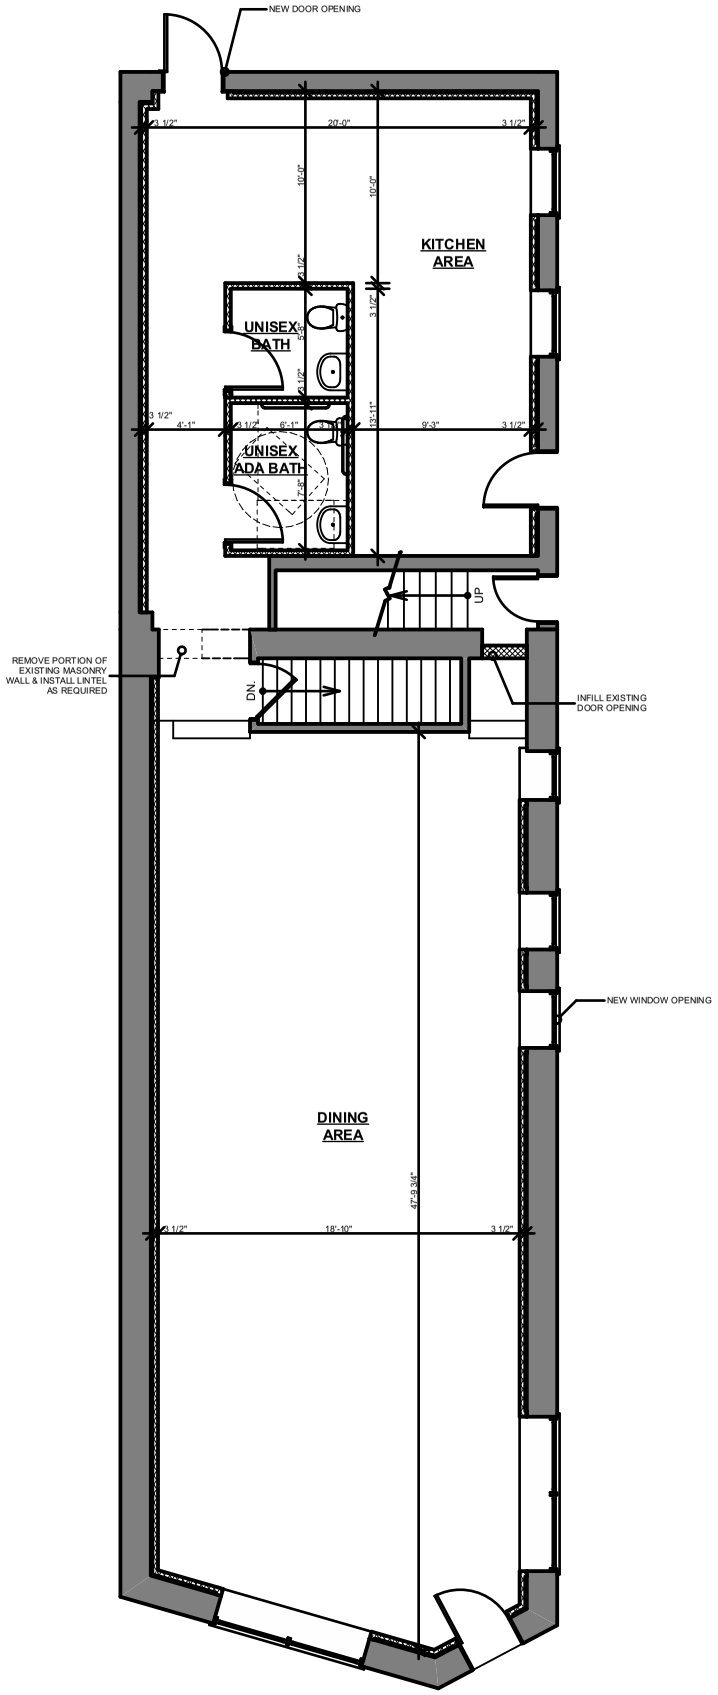

1 PROPOSED FIRST FLOOR

SCALE: 1" = 10'